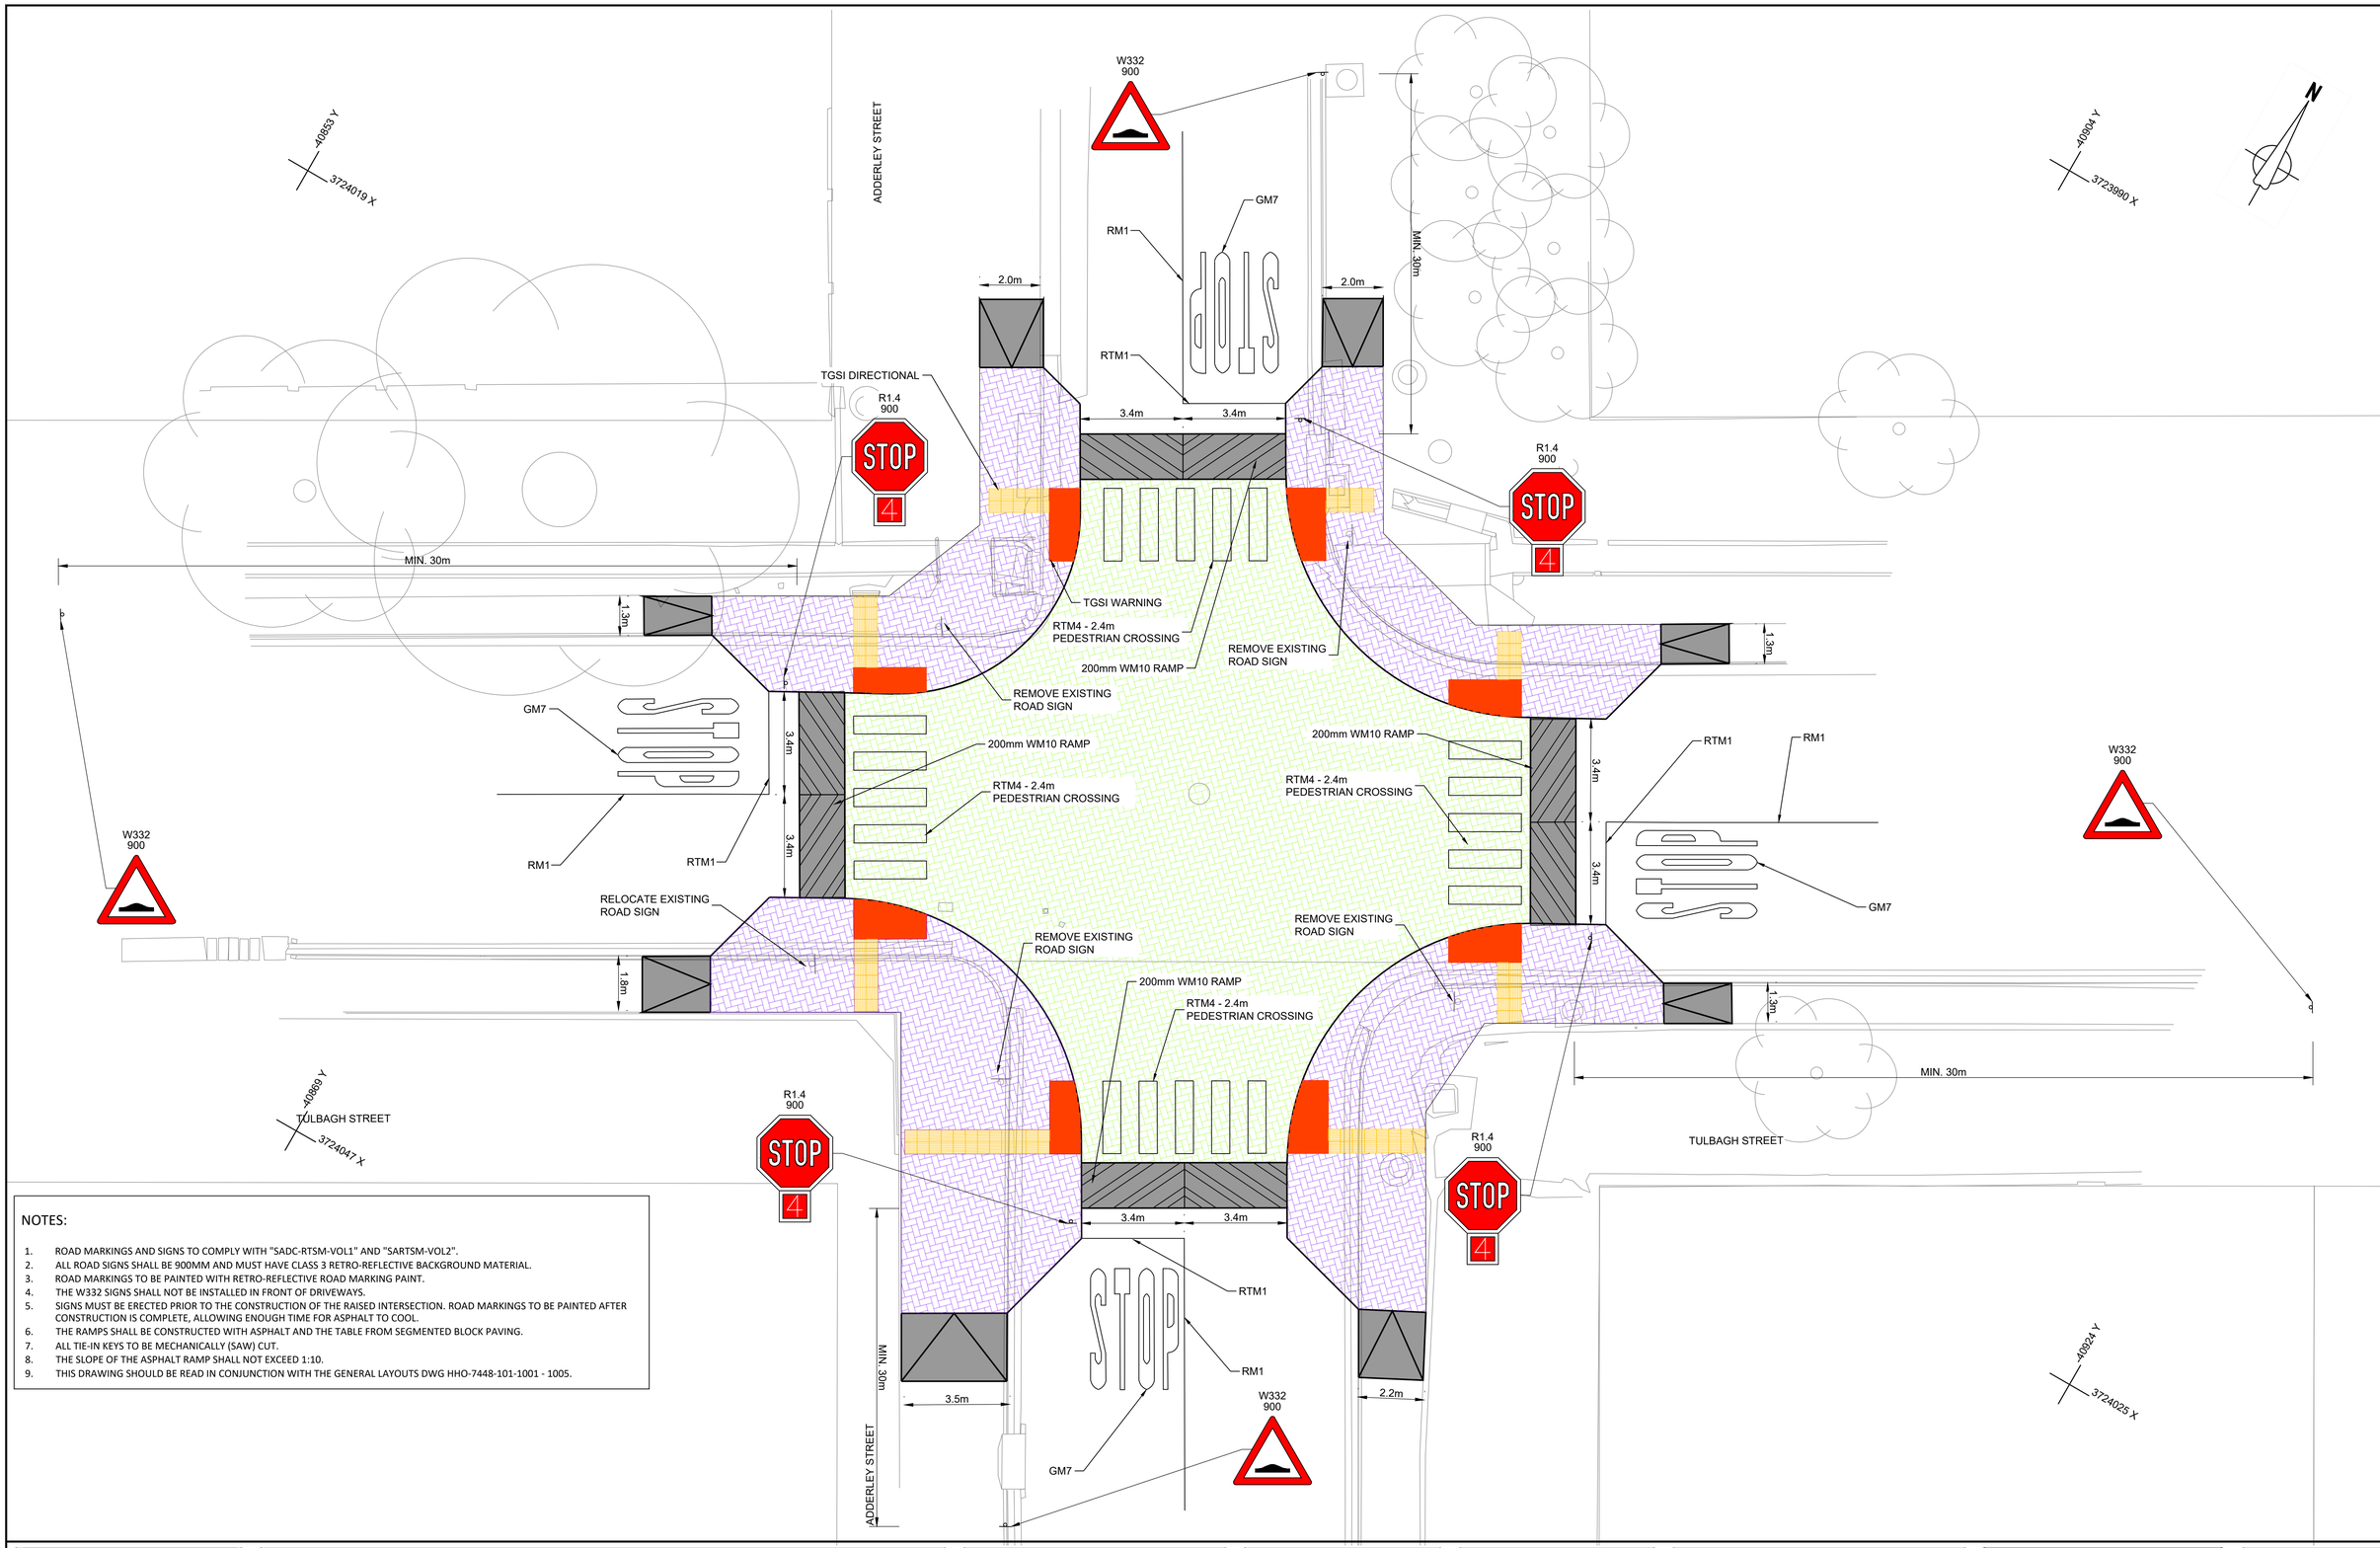

NOTES:

1. ROAD MARKINGS AND SIGNS TO COMPLY WITH "SADC-RTSM-VOL1" AND "SARTSM-VOL2".
2. ALL ROAD SIGNS SHALL BE 900MM AND MUST HAVE CLASS 3 RETRO-REFLECTIVE BACKGROUND MATERIAL.
3. ROAD MARKINGS TO BE PAINTED WITH RETRO-REFLECTIVE ROAD MARKING PAINT.
4. THE W332 SIGNS SHALL NOT BE INSTALLED IN FRONT OF DRIVEWAYS.
5. SIGNS MUST BE ERECTED PRIOR TO THE CONSTRUCTION OF THE RAISED INTERSECTION. ROAD MARKINGS TO BE PAINTED AFTER CONSTRUCTION IS COMPLETE, ALLOWING ENOUGH TIME FOR ASPHALT TO COOL.
6. THE RAMPS SHALL BE CONSTRUCTED WITH ASPHALT AND THE TABLE FROM SEGMENTED BLOCK PAVING.
7. ALL TIE-IN KEYS TO BE MECHANICALLY (SAW) CUT.
8. THE SLOPE OF THE ASPHALT RAMP SHALL NOT EXCEED 1:10.
9. THIS DRAWING SHOULD BE READ IN CONJUNCTION WITH THE GENERAL LAYOUTS DWG HHO-7448-101-1001 - 1005.

THIS DOCUMENT HAS BEEN PREPARED IN ACCORDANCE WITH THE SCOPE OF HHO'S APPOINTMENT. HHO ACCEPTS NO LIABILITY FOR ANY USE OF THIS DOCUMENT OTHER THAN BY ITS CLIENT AND ONLY FOR THE PURPOSES FOR WHICH IT WAS PREPARED AND PROVIDED. © HHO 2021

DO NOT SCALE FROM THIS DRAWING. ONLY WRITTEN DIMENSIONS SHALL BE USED. ALL INFORMATION PROVIDED ON THIS DRAWING MUST BE VERIFIED ON SITE BEFORE ANY DESIGN OR CONSTRUCTION WORK COMMENCES. INFORMATION TO BE VERIFIED INCLUDES COORDINATES, BENCHMARKS, COVER LEVELS, INVERT LEVELS, PIPE SIZES, MATERIALS, CLASSES, ETC.

ON ORIGINAL

0 5 10 15 20 25 30 40 50 60mm

Rev	Date	Prepared by	Checked by	Approved by	Consultant Revision Details	Status
0	03-2021	MM	CJ	GW	ISSUED FOR CONSTRUCTION	IFC

Client: PEGASYS — CHANGING LIVES CHANGING WORLDS

Client Approval | Date

Consultant Signature | Date: 01-04-2021

Project Title: PIONEER SCHOOL NMT IMPROVEMENTS

Drawing Title: ROAD MARKINGS LAYOUT SHEET 1

hho
14 FLOOR, THE TOWERS SOUTH,
2 HERTZOG BOULEVARD,
CAPE TOWN, SOUTH AFRICA,
8001
TEL: +27 21 425 2870
WEB: www.hho.co.za
EMAIL: enquiries@hho.co.za

Client Number

Scale: 1:100 @ A1

Drawing Number: HHO -7448-101-1801 | Rev: 0

Matthewm J:\data\7448 Pioneer School (AHF)\10 Roads\03 Drawings\06 Roadmarkings & Signs\HHO-7448-101-1801-1805-Rev0.dwg 31/03/2021