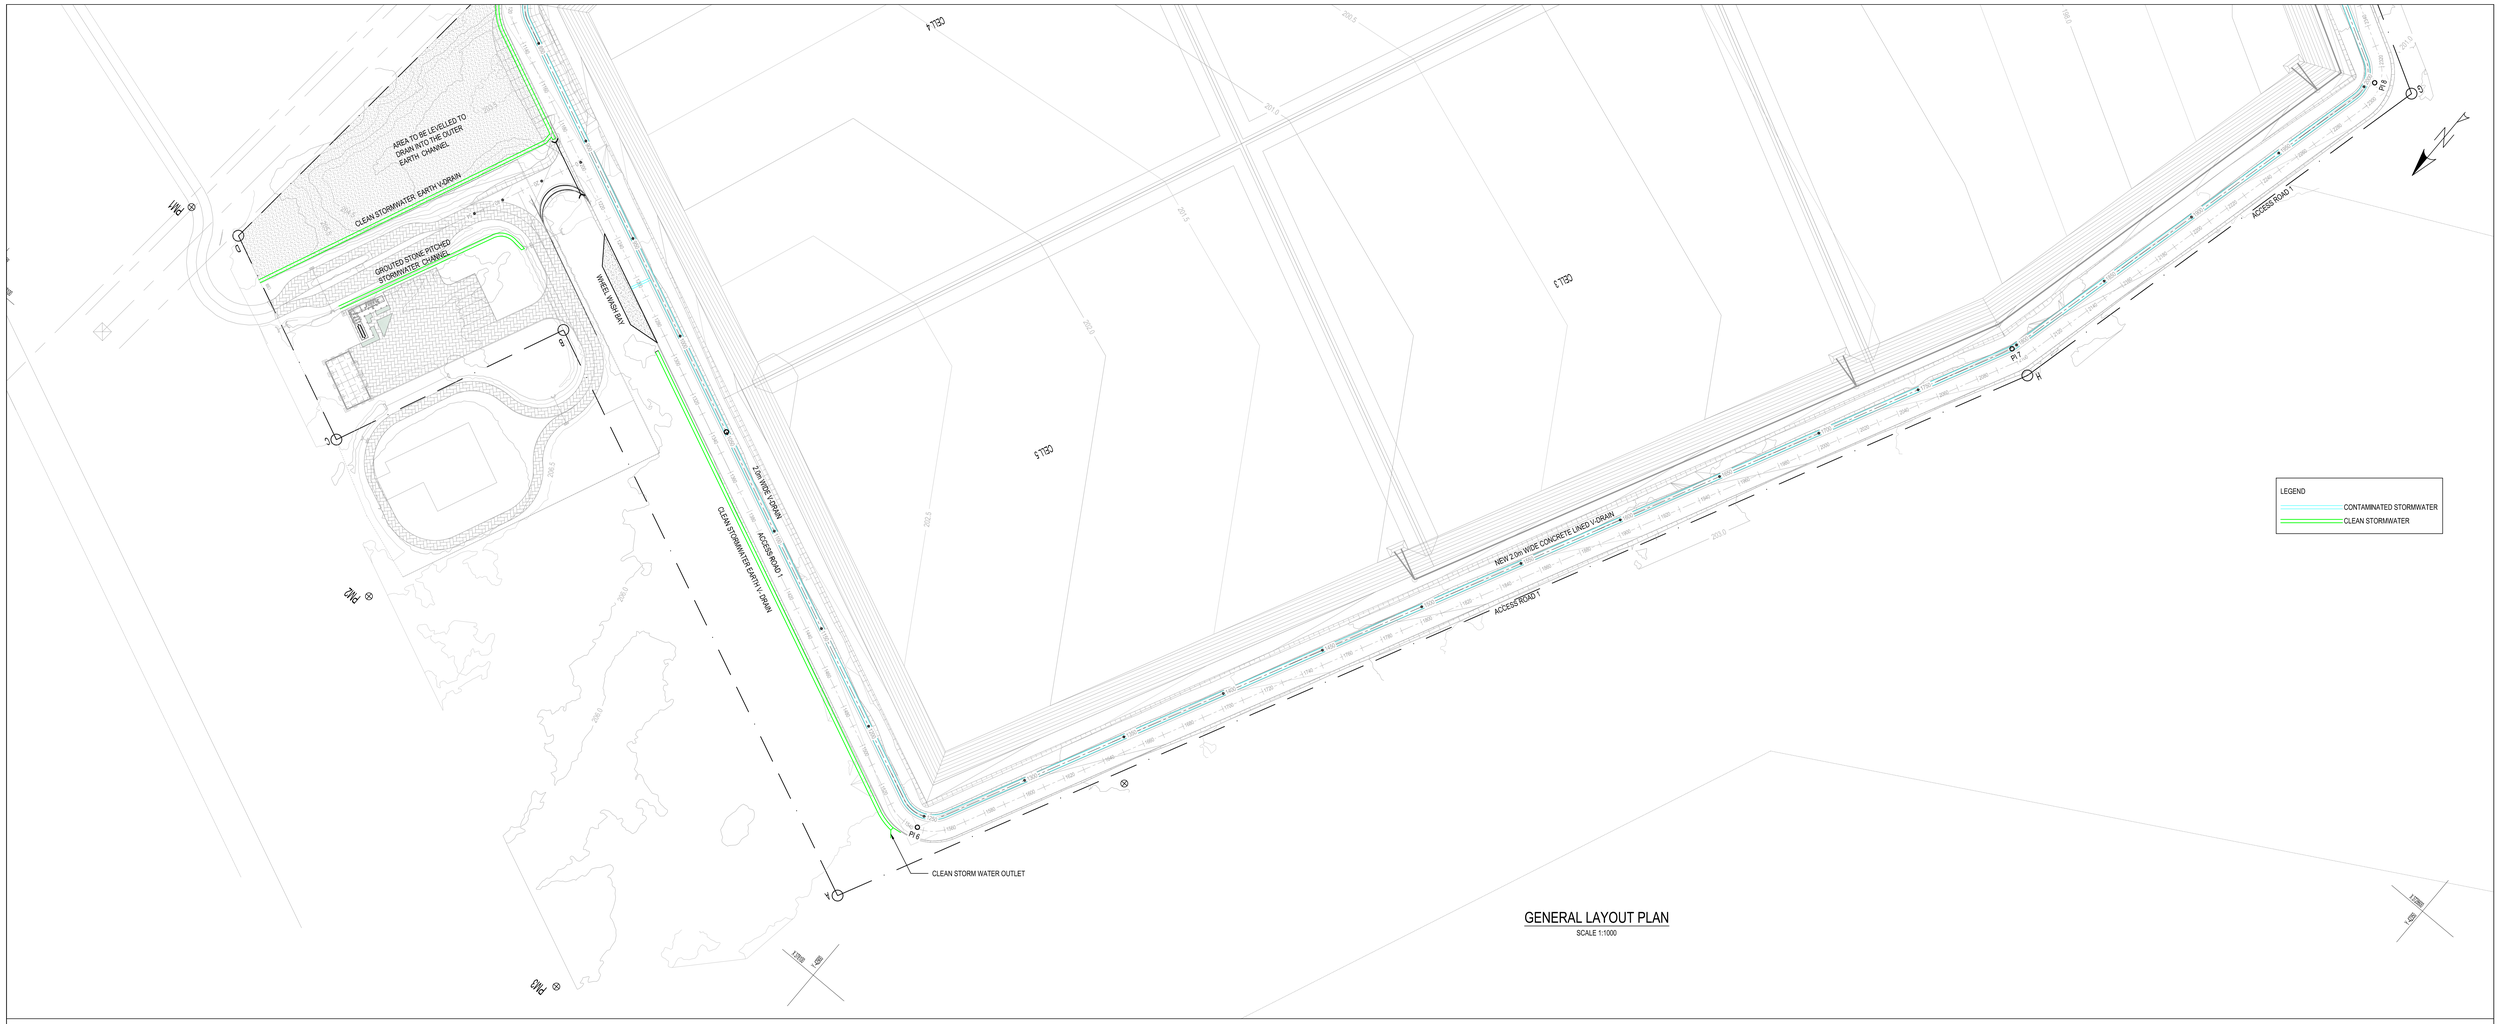

GENERAL LAYOUT PLAN

SCALE 1:1000

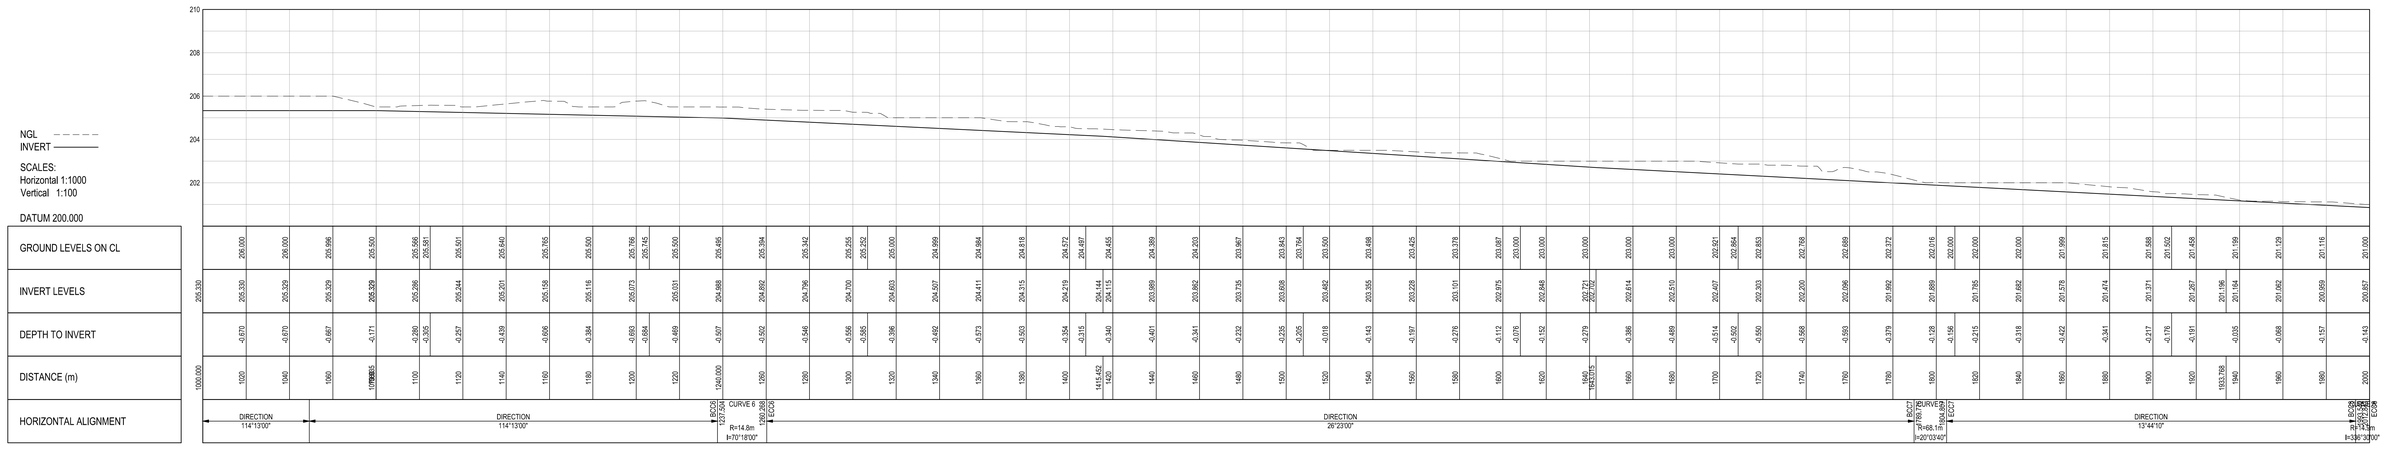

STORMWATER V-DRAIN LONGSECTION
FROM 1000.000 TO 2000.000

AMENDMENTS			
NO.	DATE	APPROVED	DESCRIPTION
A	18-01-2023	KPM	ISSUED FOR APPROVAL
0	27-06-2023	KPM	ISSUED FOR TENDER

DESIGNED: GC

DESIGN CHECKED: KPM

DRAWN: GC

DRAWING CHECKED: KPM

ENGINEER

DATE:

CLIENT

DATE:

CONSULTANT

envitech solutions

Gauteng:
22 Seventh Avenue
Northmead
Benoni, 1501
South Africa
Tel: +27-11-425 2810
Fax: +27-11-425 4731
info@envitech.co.za

Kwa-Zulu Natal:
Unit B1
Meyrickton Park
2 Meyrickton Place
Gillitts 3610
Tel: +27-31-023 0980
Fax: +27-11-604 3555
info@envitech.co.za

CLIENT

CAPE WINELANDS DISTRICT
MUNICIPALITY • MUNISIPALITEIT • UMASIPALA

CONSTRUCTION OF THE CAPE WINELANDS DISTRICT MUNICIPALITY'S REGIONAL LANDFILL SITE - ERF 4014, WORCESTER

STORMWATER CHANNEL PLAN AND PROFILE

SCALE	AS SHOWN
PAPER SIZE	A0
JOB NUMBER	ES-754-2022
SHEET NO.	2 OF 3
DRAWING NO.	ES-754-2022-021-0